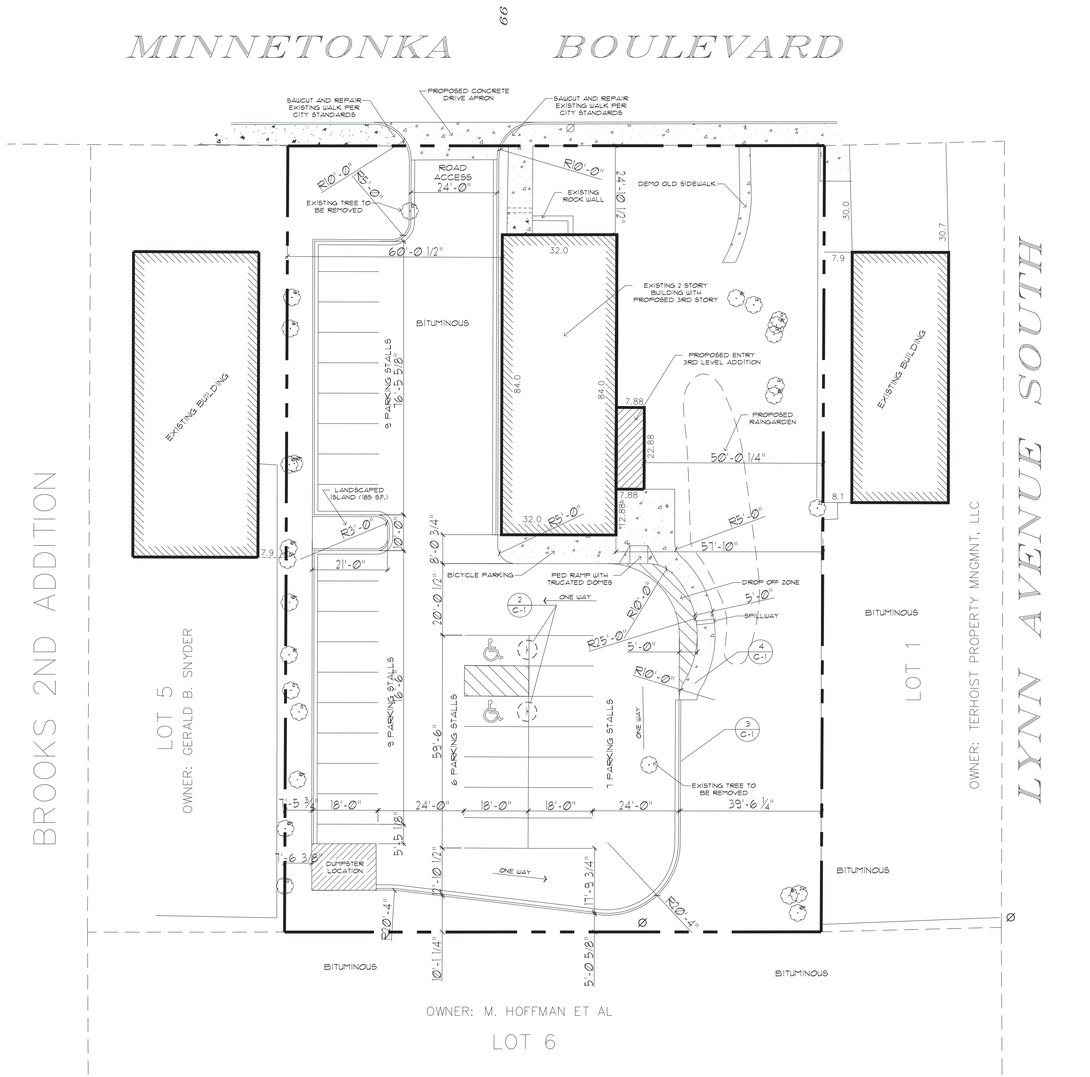

SITE PLAN

1 / C-1 — 1" = 20'

NORTH

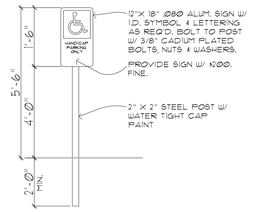

H.C. SIGN DETAIL

2 / C-1 — NO SCALE

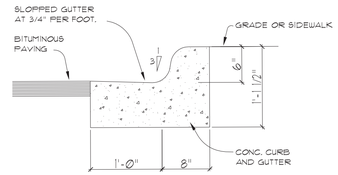

B612 CURB AND GUTTER

3 / C-1 — NO SCALE

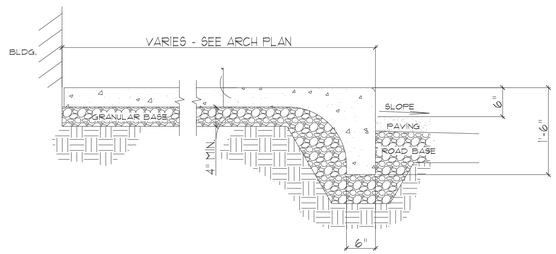

CONC. SIDEWALK SECTION

4 / C-1 — NO SCALE

REVISION #1 01-15-18

ARCHITECTURE
INTERIOR DESIGN

INSIDE OUTSIDE
ARCHITECTURE, INC.

Lea E. Kangas
18601 152nd AVE N
DAYTON, MN 55327
763-428-5870

PROJECT:

BAIS YAAKOV GIRLS HIGH SCHOOL

4503 Minnetonka Blvd.
Saint Louis Park, Minnesota

CONTRACTOR:

ANTHONY CONSTRUCTION INC.

BECKLIN & WHITNEY
CONSULTING ENGINEERS, INC.
139 1ST AVE E, SUITE 100
P.O. BOX 471
CAMBRIDGE, MN 55008
PHONE: (763) 689-5631
FAX: (763) 552-5631

I HEREBY CERTIFY THAT THIS PLAN, SPECIFICATION, OR REPORT WAS PREPARED BY ME OR UNDER MY DIRECT SUPERVISION AND THAT I AM A DULY LICENSED PROFESSIONAL ENGINEER UNDER THE LAWS OF THE STATE OF MINNESOTA

WILLIAM A. BECKLIN, P.E

DATE: NOVEMBER 20, 2017 REG. NO. 18494

DATE: OCT, 10, 2017 DRAWN: KJ / MPK

JOB NO: Project Number CHECKED: WAB

PRELIMINARY
" NOT FOR CONSTRUCTION"

PROPOSED SITE PLAN

SCALE: AS INDICATED

PAGE NO: C-1